NOTES:

1. UL LISTED ARMORTEX® BULLET RESISTANT COMPOSITES PANEL
2. BATTEN STRIP (CUT FROM COMPOSITES FULL SHEET)
3. STEEL OR WOOD STUDS (BY OTHERS)
4. JOINTS BETWEEN COMPOSITE PANELS MUST BE KEPT AS TIGHT AS POSSIBLE
5. DRYWALL PANEL (BY OTHERS)

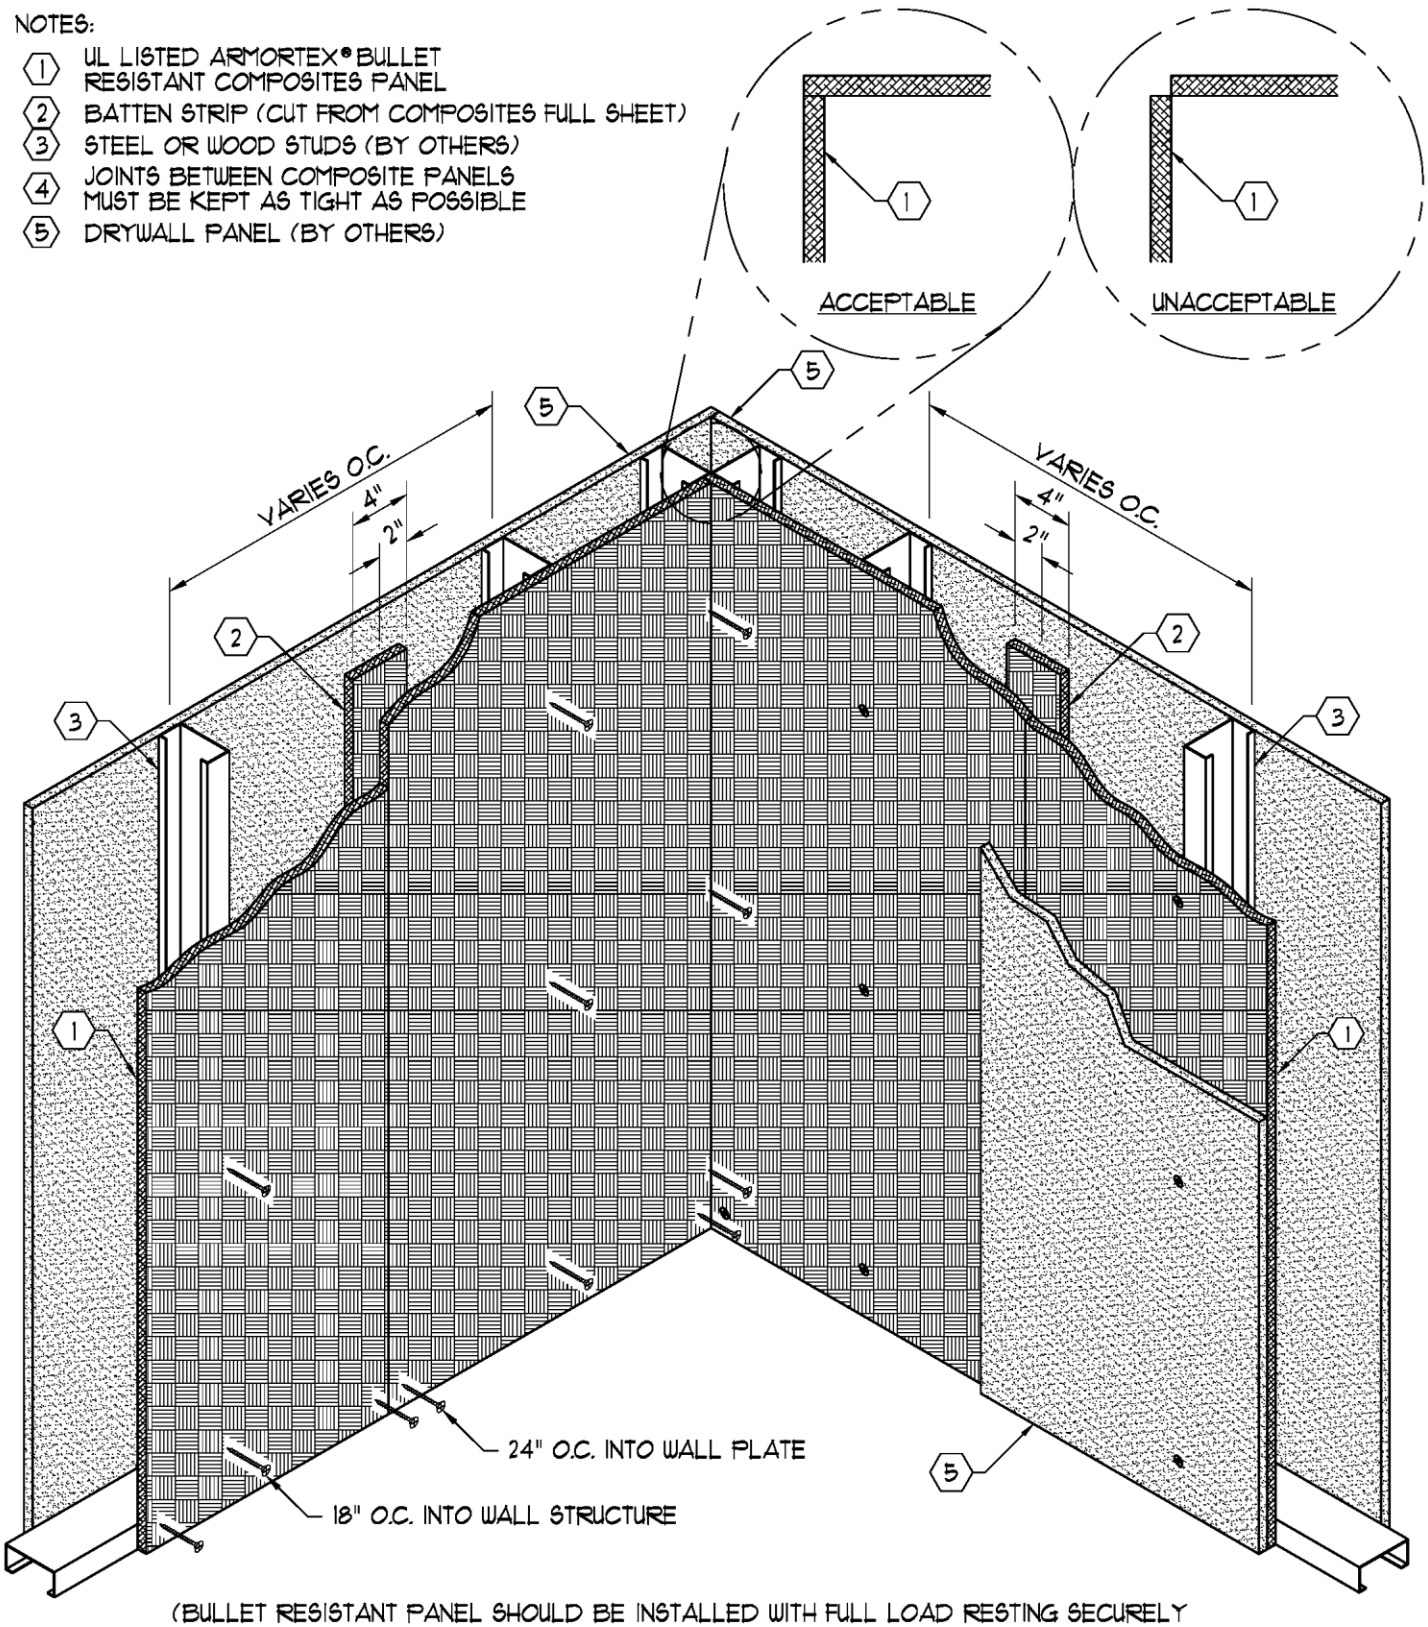

(BULLET RESISTANT PANEL SHOULD BE INSTALLED WITH FULL LOAD RESTING SECURELY AGAINST SLAB. ANCHOR TO WALL PLATE AND WALL STRUCTURE AS SHOWN.)

REVISIONS		
No.	DESCRIPTION	DATE

Represented by: Interbank-Equipment
P. O. Box 632
Black Canvon Citv. AZ 85324

TITLE: ARMORTEX® BULLET RESISTANT COMPOSITES INSTALLATION

PROJECT NAME:

UNLESS OTHERWISE SPECIFIED ALL DIMENSIONS ARE IN INCHES

SCALE: NONE

PROJECT No.:

BALLISTIC LEVEL

DRN.BY: A. Perez | DATE:

CHKD.BY: | DATE:

DRAWING No.: F1010506

SHEET: 1 OF 1

C:\ARMORTEX MASTERS – 2006\FIBERINS\F1010506.DWG 12/06/06 @ 08:56 User: aperez